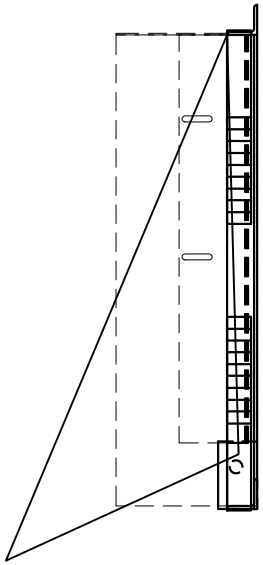

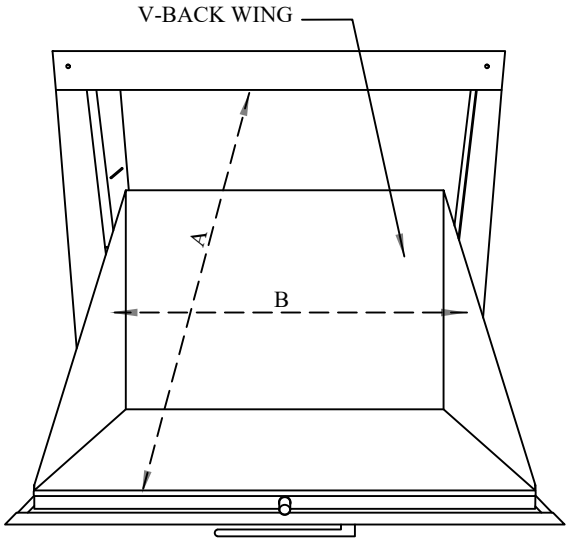

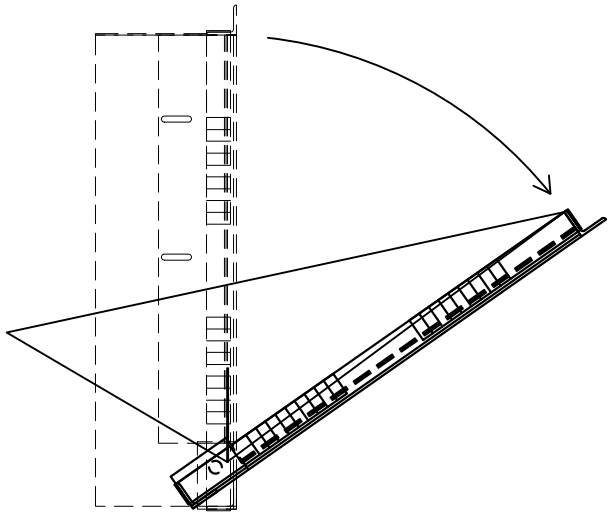

DOOR OPENING BOTTOM HINGED DOOR

DOOR SIZE	A	B
15 X 18 BH	14"	14"
18 X 18 BH	14-1/4"	17-1/2"
21 X 18 BH	15"	20-1/2"
24 X 24 BH	19-3/4"	23-1/2"

WESTERN CHUTES
5500 BOLSA AVE, SUITE 200
HUNTINGTON BEACH, CA 92649
(877) 374-9360

JOB NAME:
BOTTOM HINGED INTAKE DOOR W/ V-BACK

JOB #: XXX
SCALE: NTS
Drawn By: AP
DATE:

REVISIONS

THESE DRAWINGS AND SPECIFICATIONS ARE THE EXCLUSIVE PROPERTY OF WESTERN CHUTES COMPANY AND ITS SUBSIDIARIES. THESE DRAWINGS AND SPECIFICATIONS ARE PROTECTED IN THEIR ENTIRETY BY DOMESTIC AND INTERNATIONAL COPYRIGHT AND PATENT STATUTES. THE USE OF THESE DRAWINGS AND SPECIFICATIONS SHALL BE RESTRICTED TO THE ORIGINAL USE FOR WHICH THEY WERE PREPARED. ANY UNAUTHORIZED USE, REPRODUCTION, PUBLICATION, DISTRIBUTION OR SALE IN WHOLE OR IN PART, IS STRICTLY PROHIBITED.